



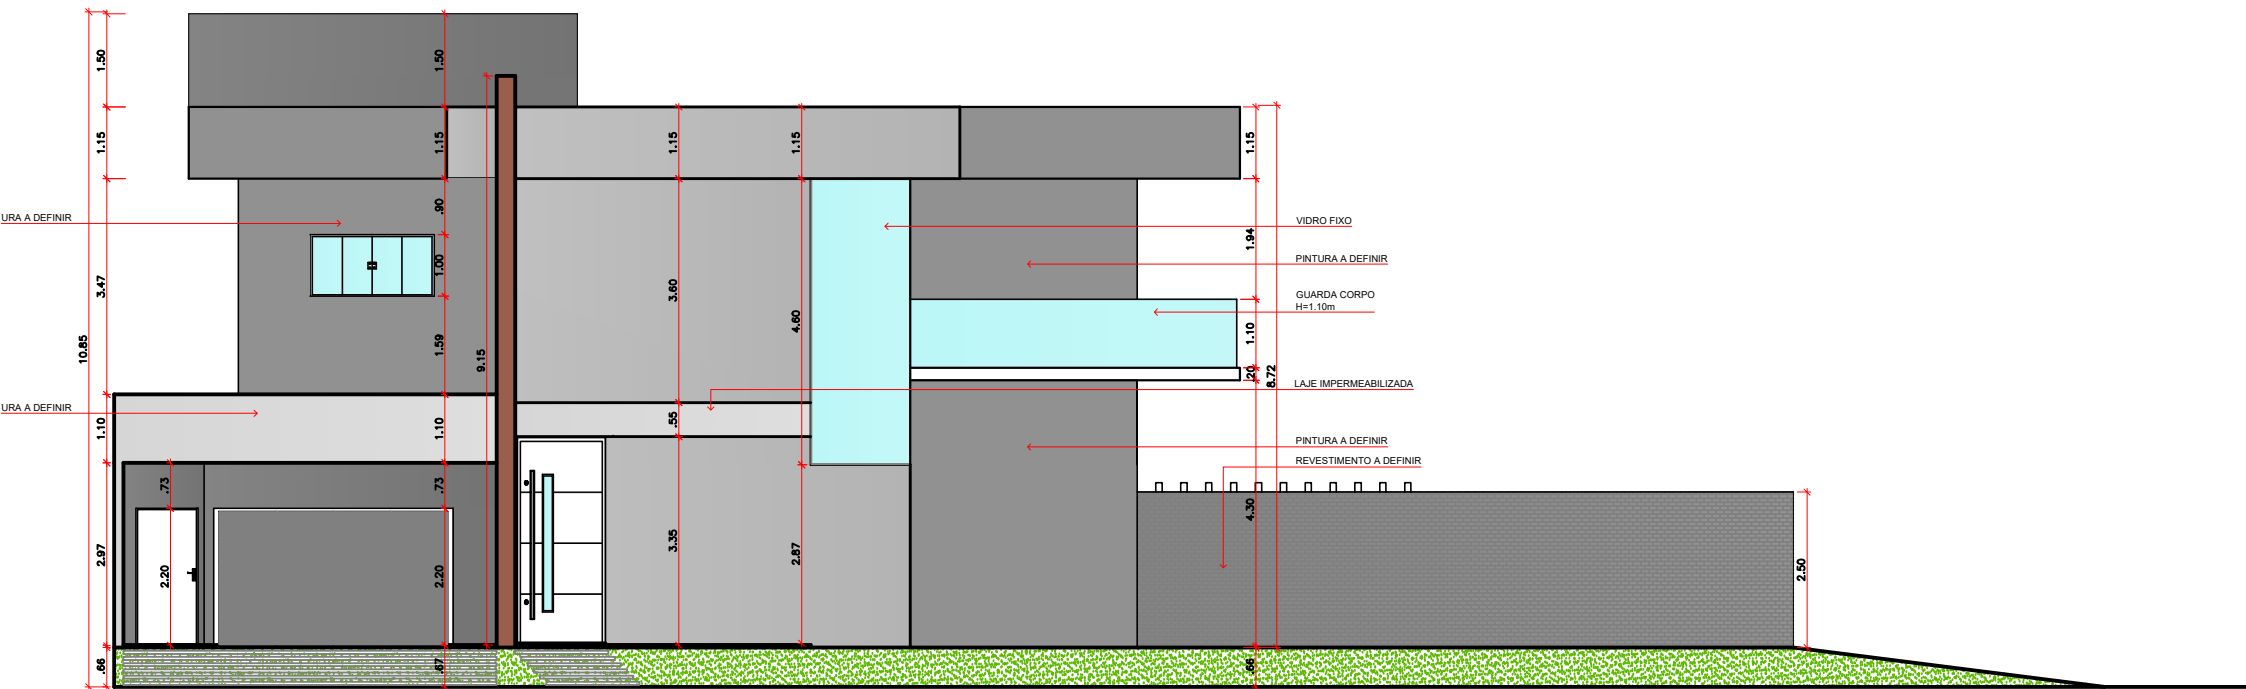

FACHADA FRONTAL

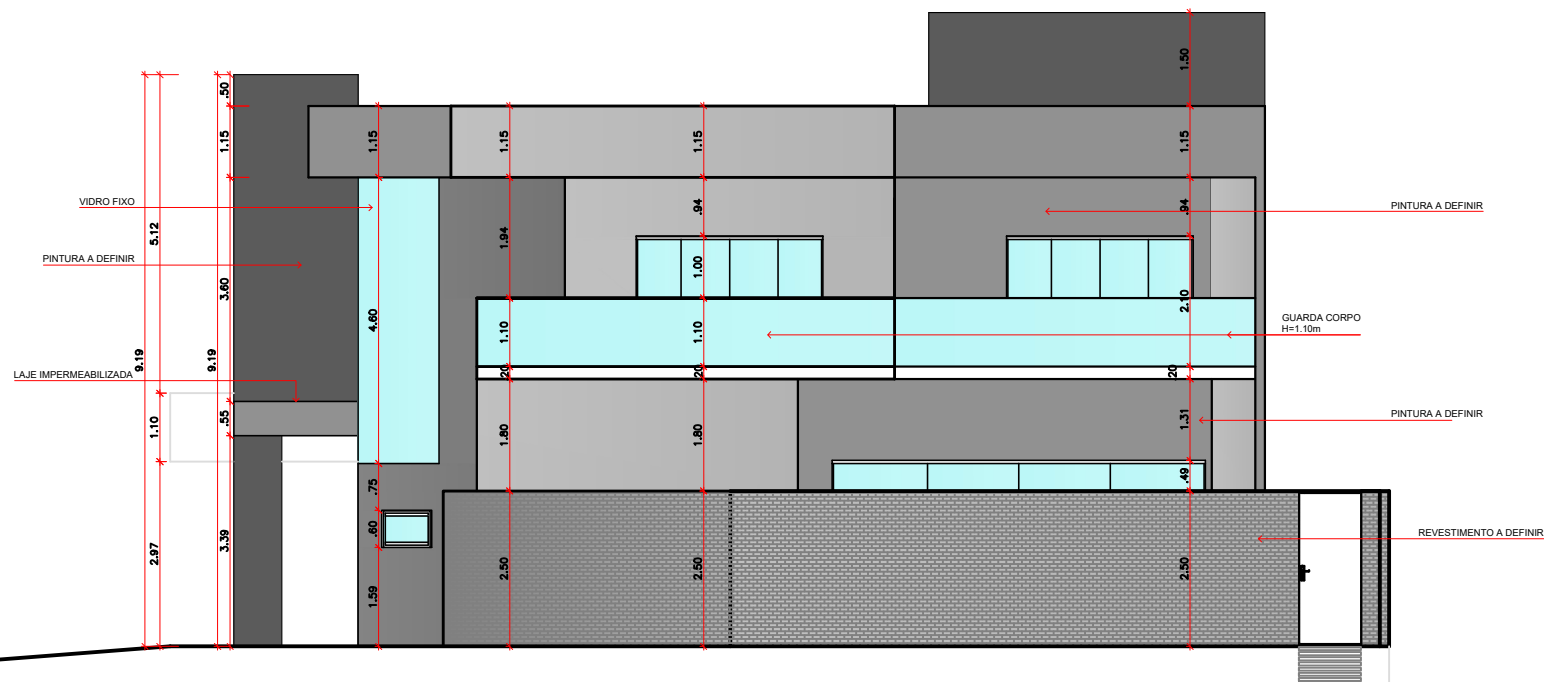

FACHADA LATERAL