




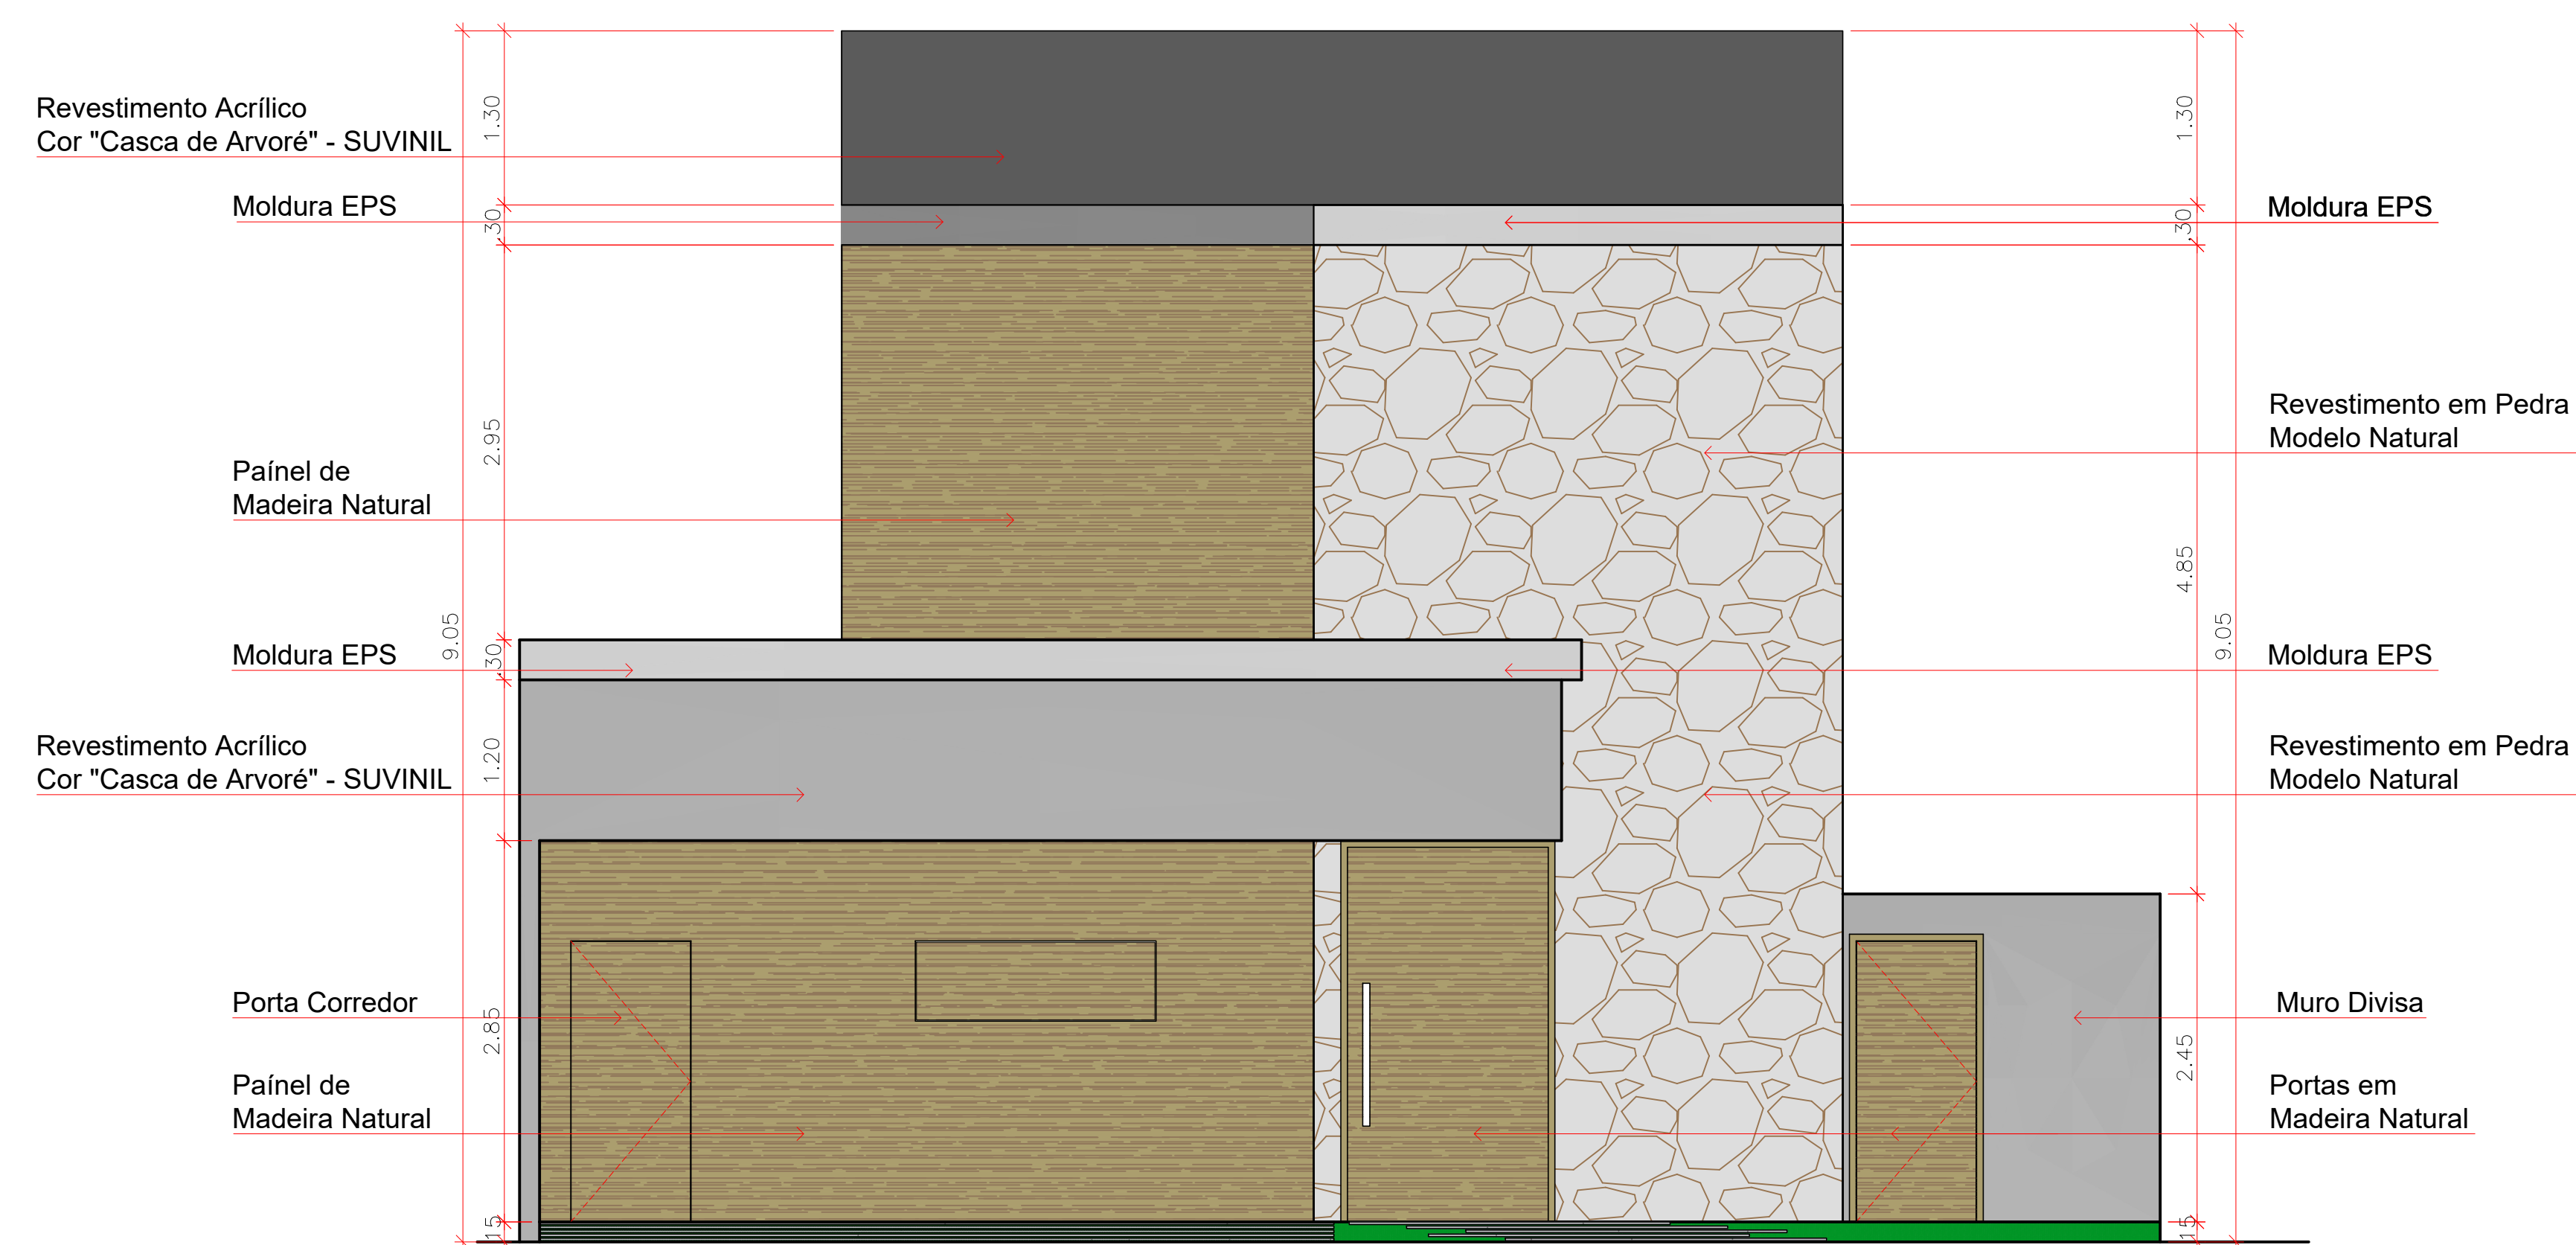


Fachada Frontal

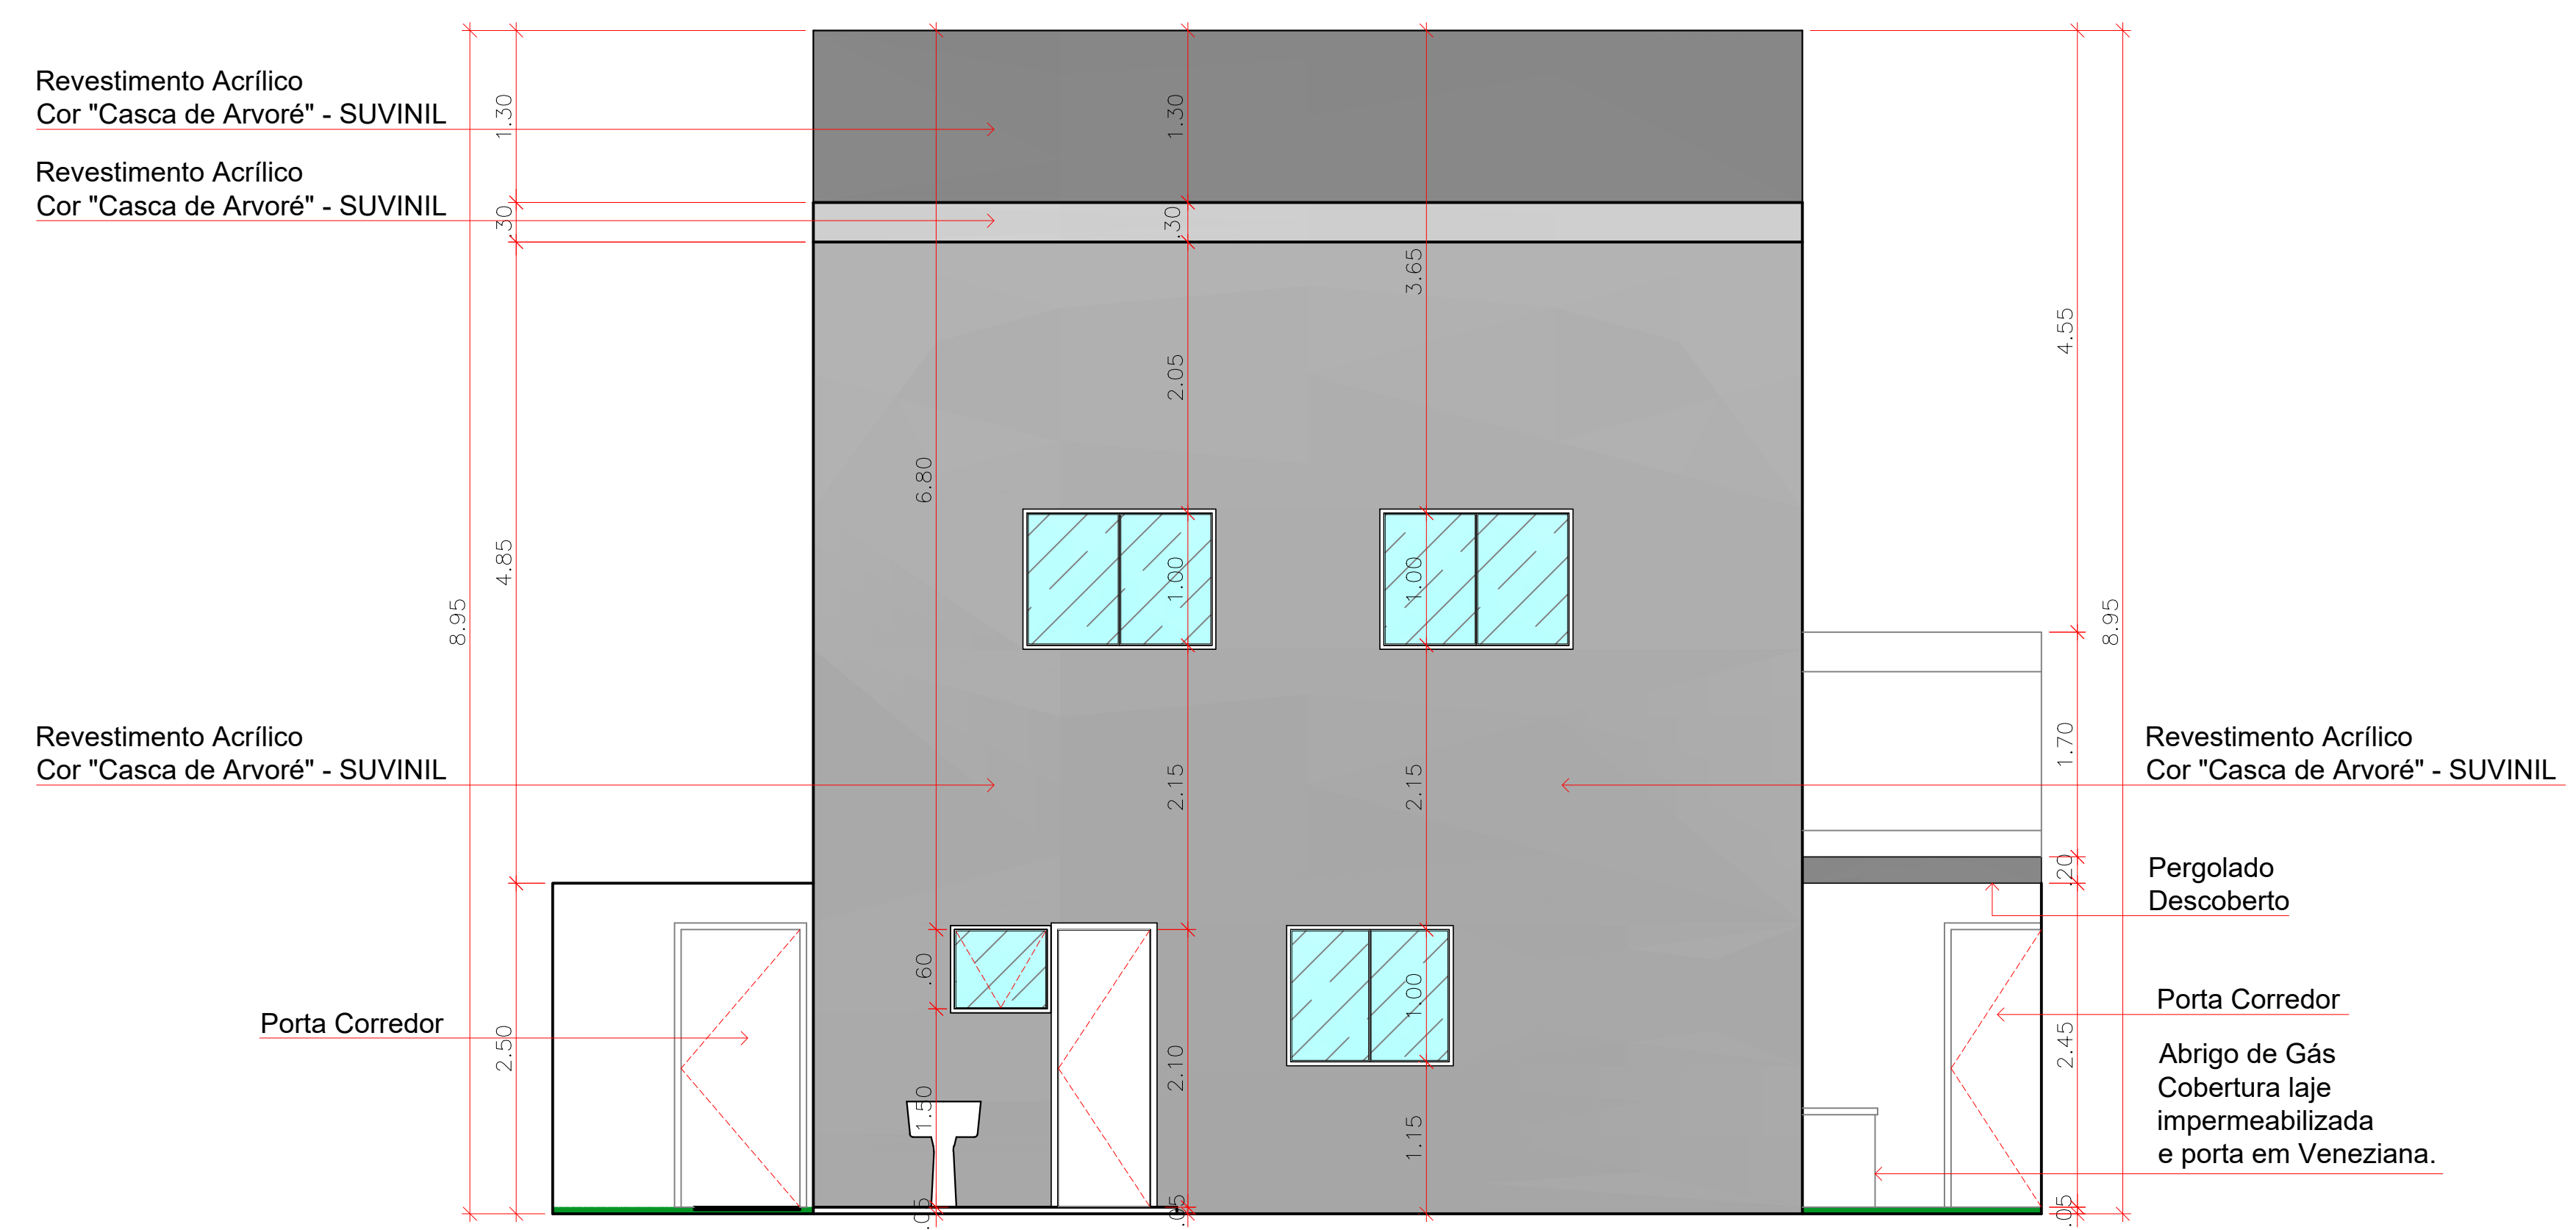

Fachada Fundos

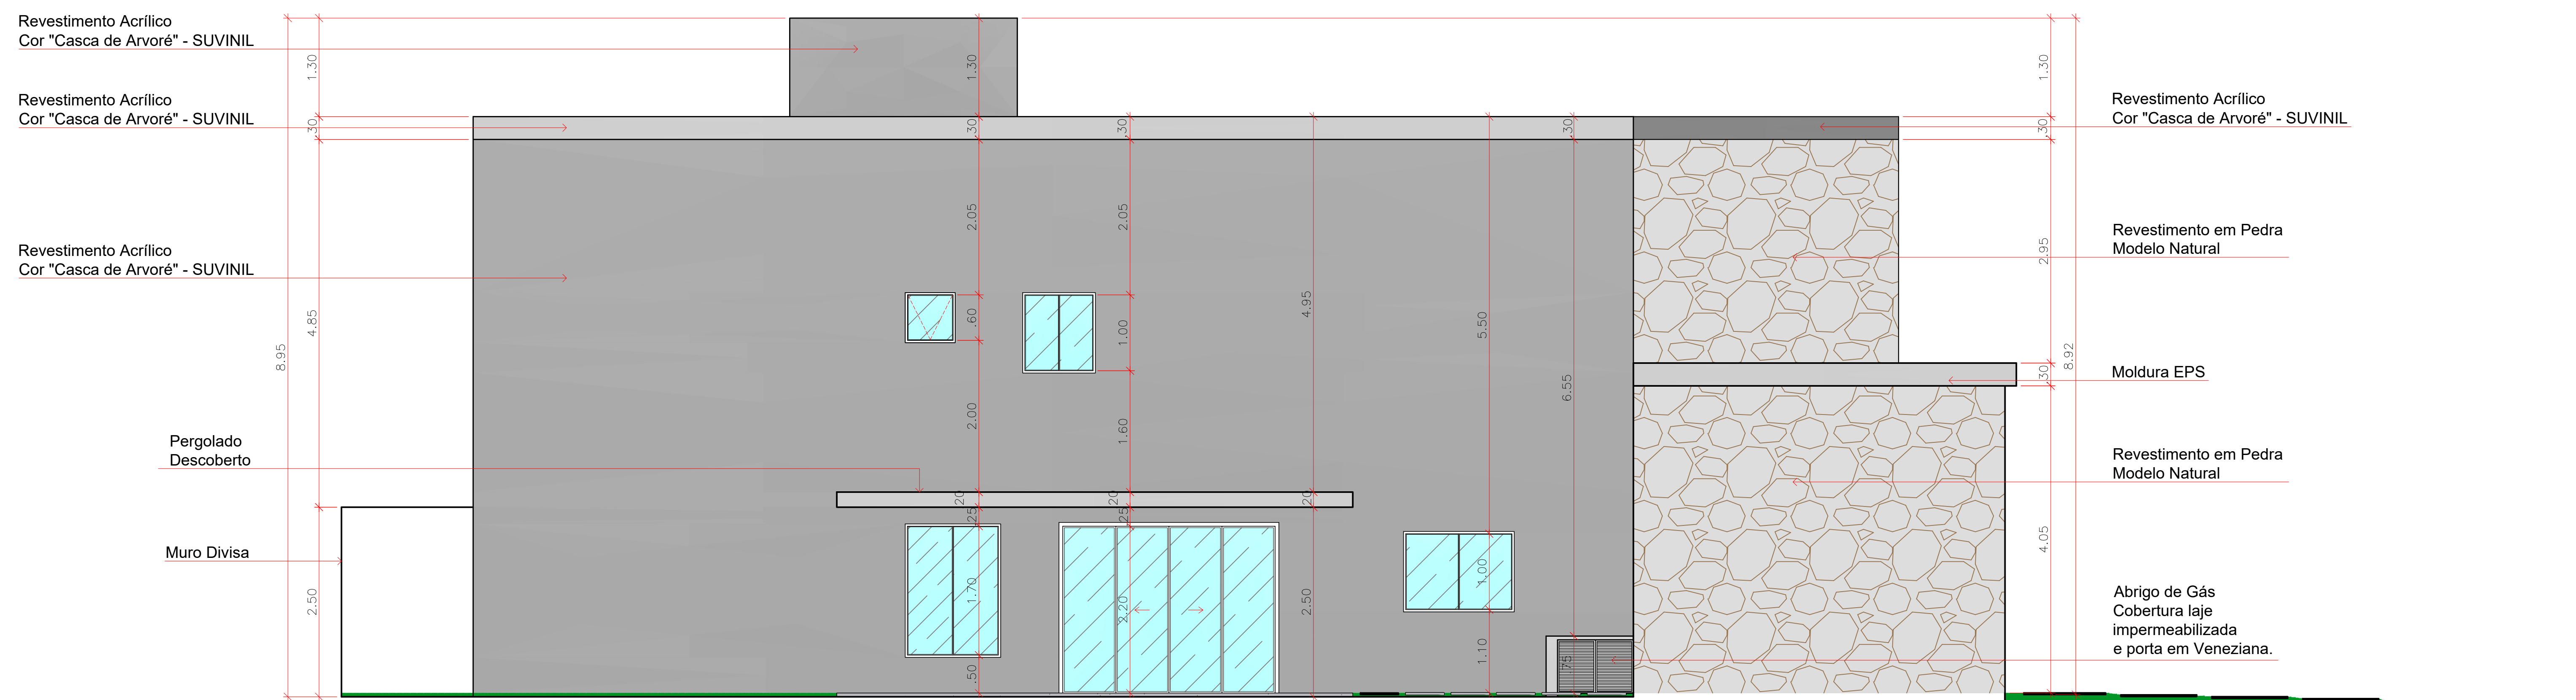

Fachada Lateral Esq.

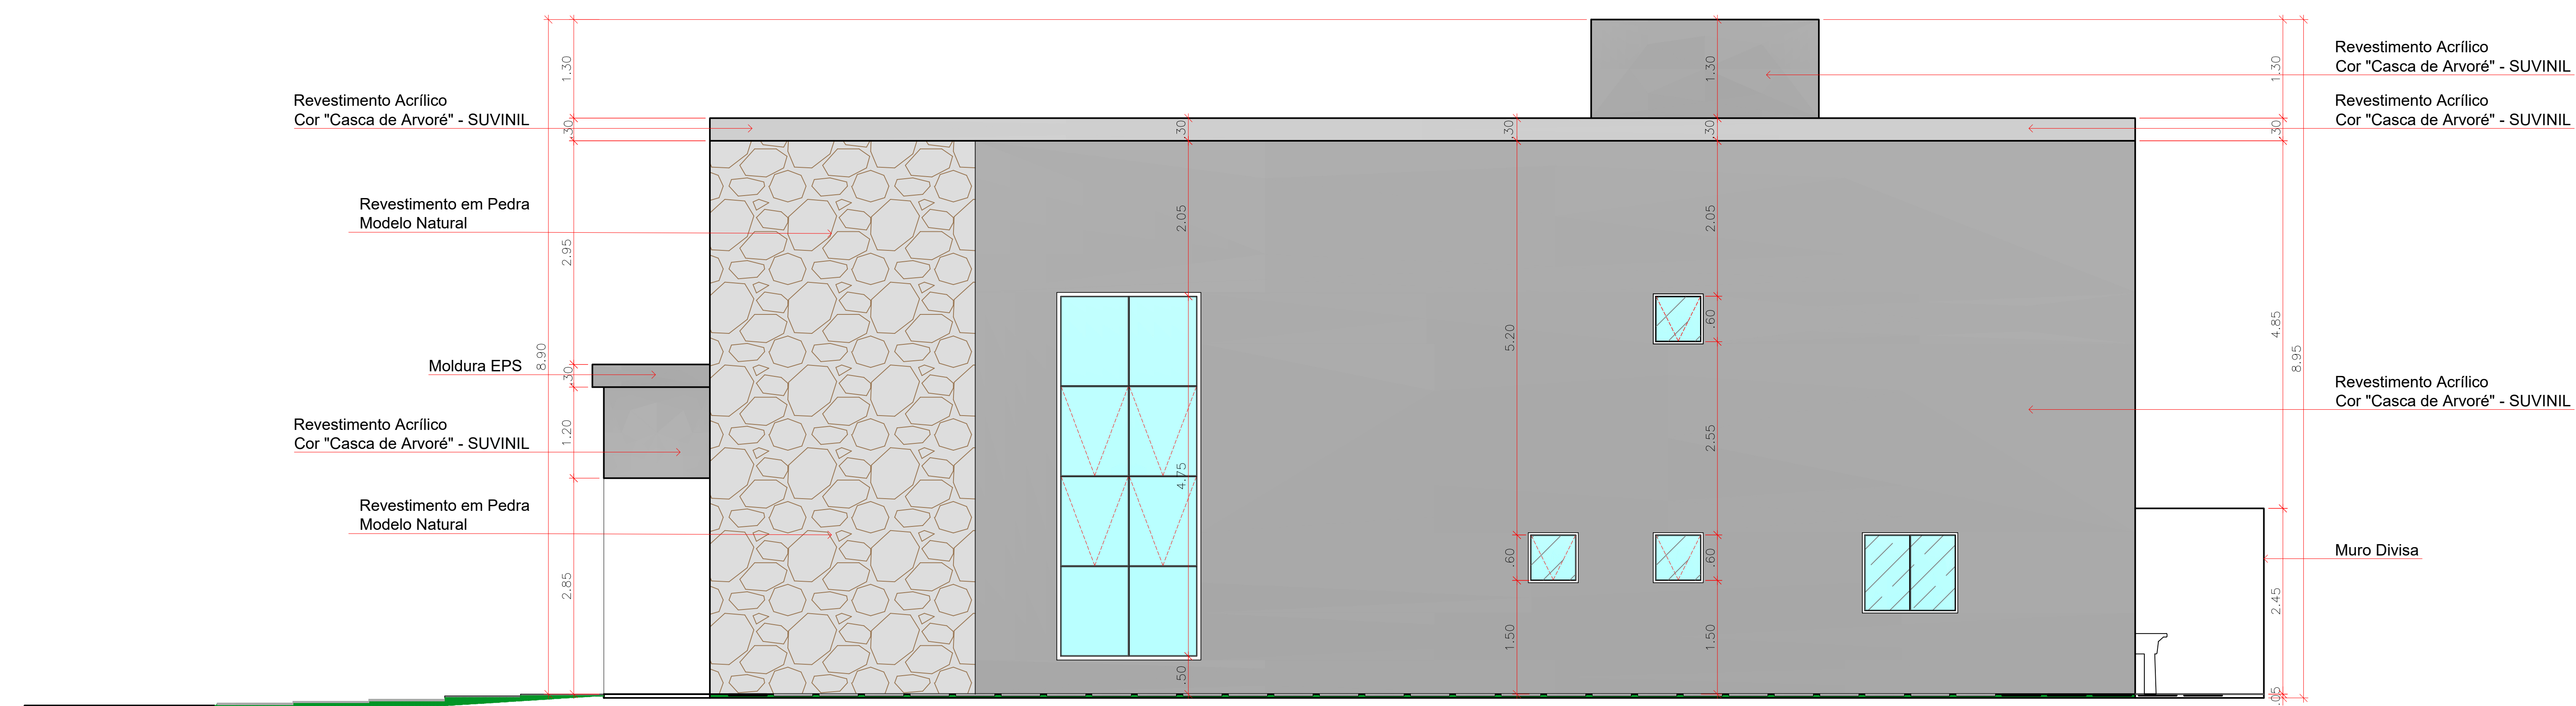

Fachada Lateral Dir.